


Existing 9.00 (30'0") wide Concrete Road

Proposed 9.00 (30'0") wide Concrete Road

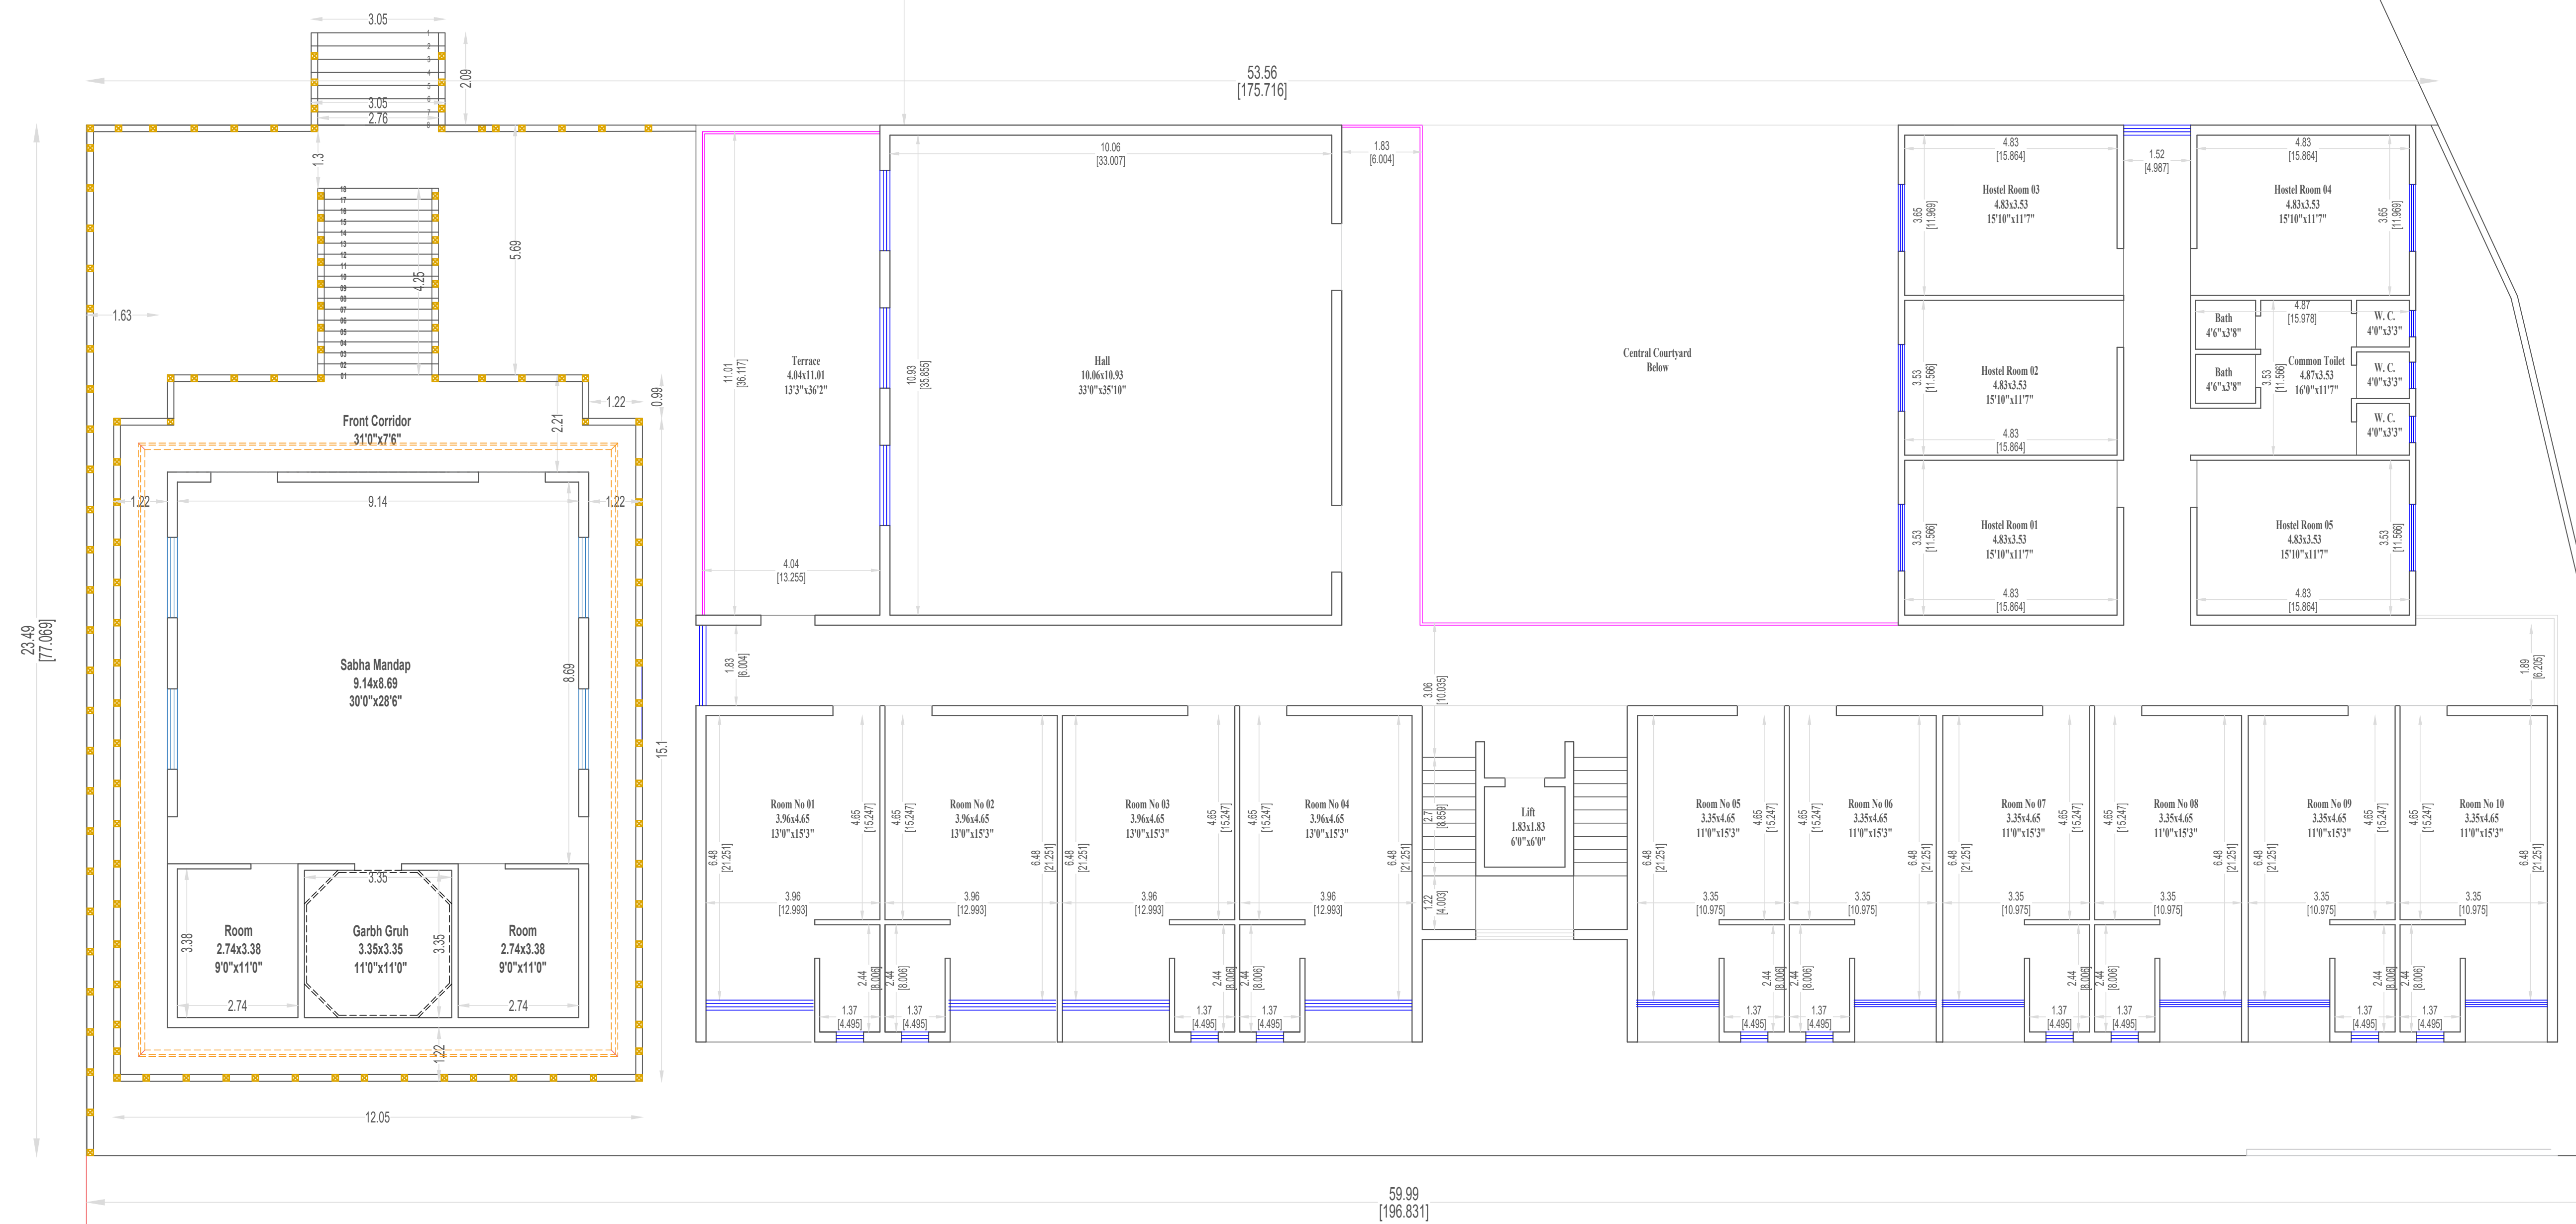

FIRST FLOOR PLAN

**PROPOSED SHREE KHATU SHYAMJI MANDIR & BHAKT-NIWAS AT PAITHAN
FOR: SHRI HARI-SEVA SAMITI, PAITHAN**