


Existing 9.00 (30'0") wide Concrete Road

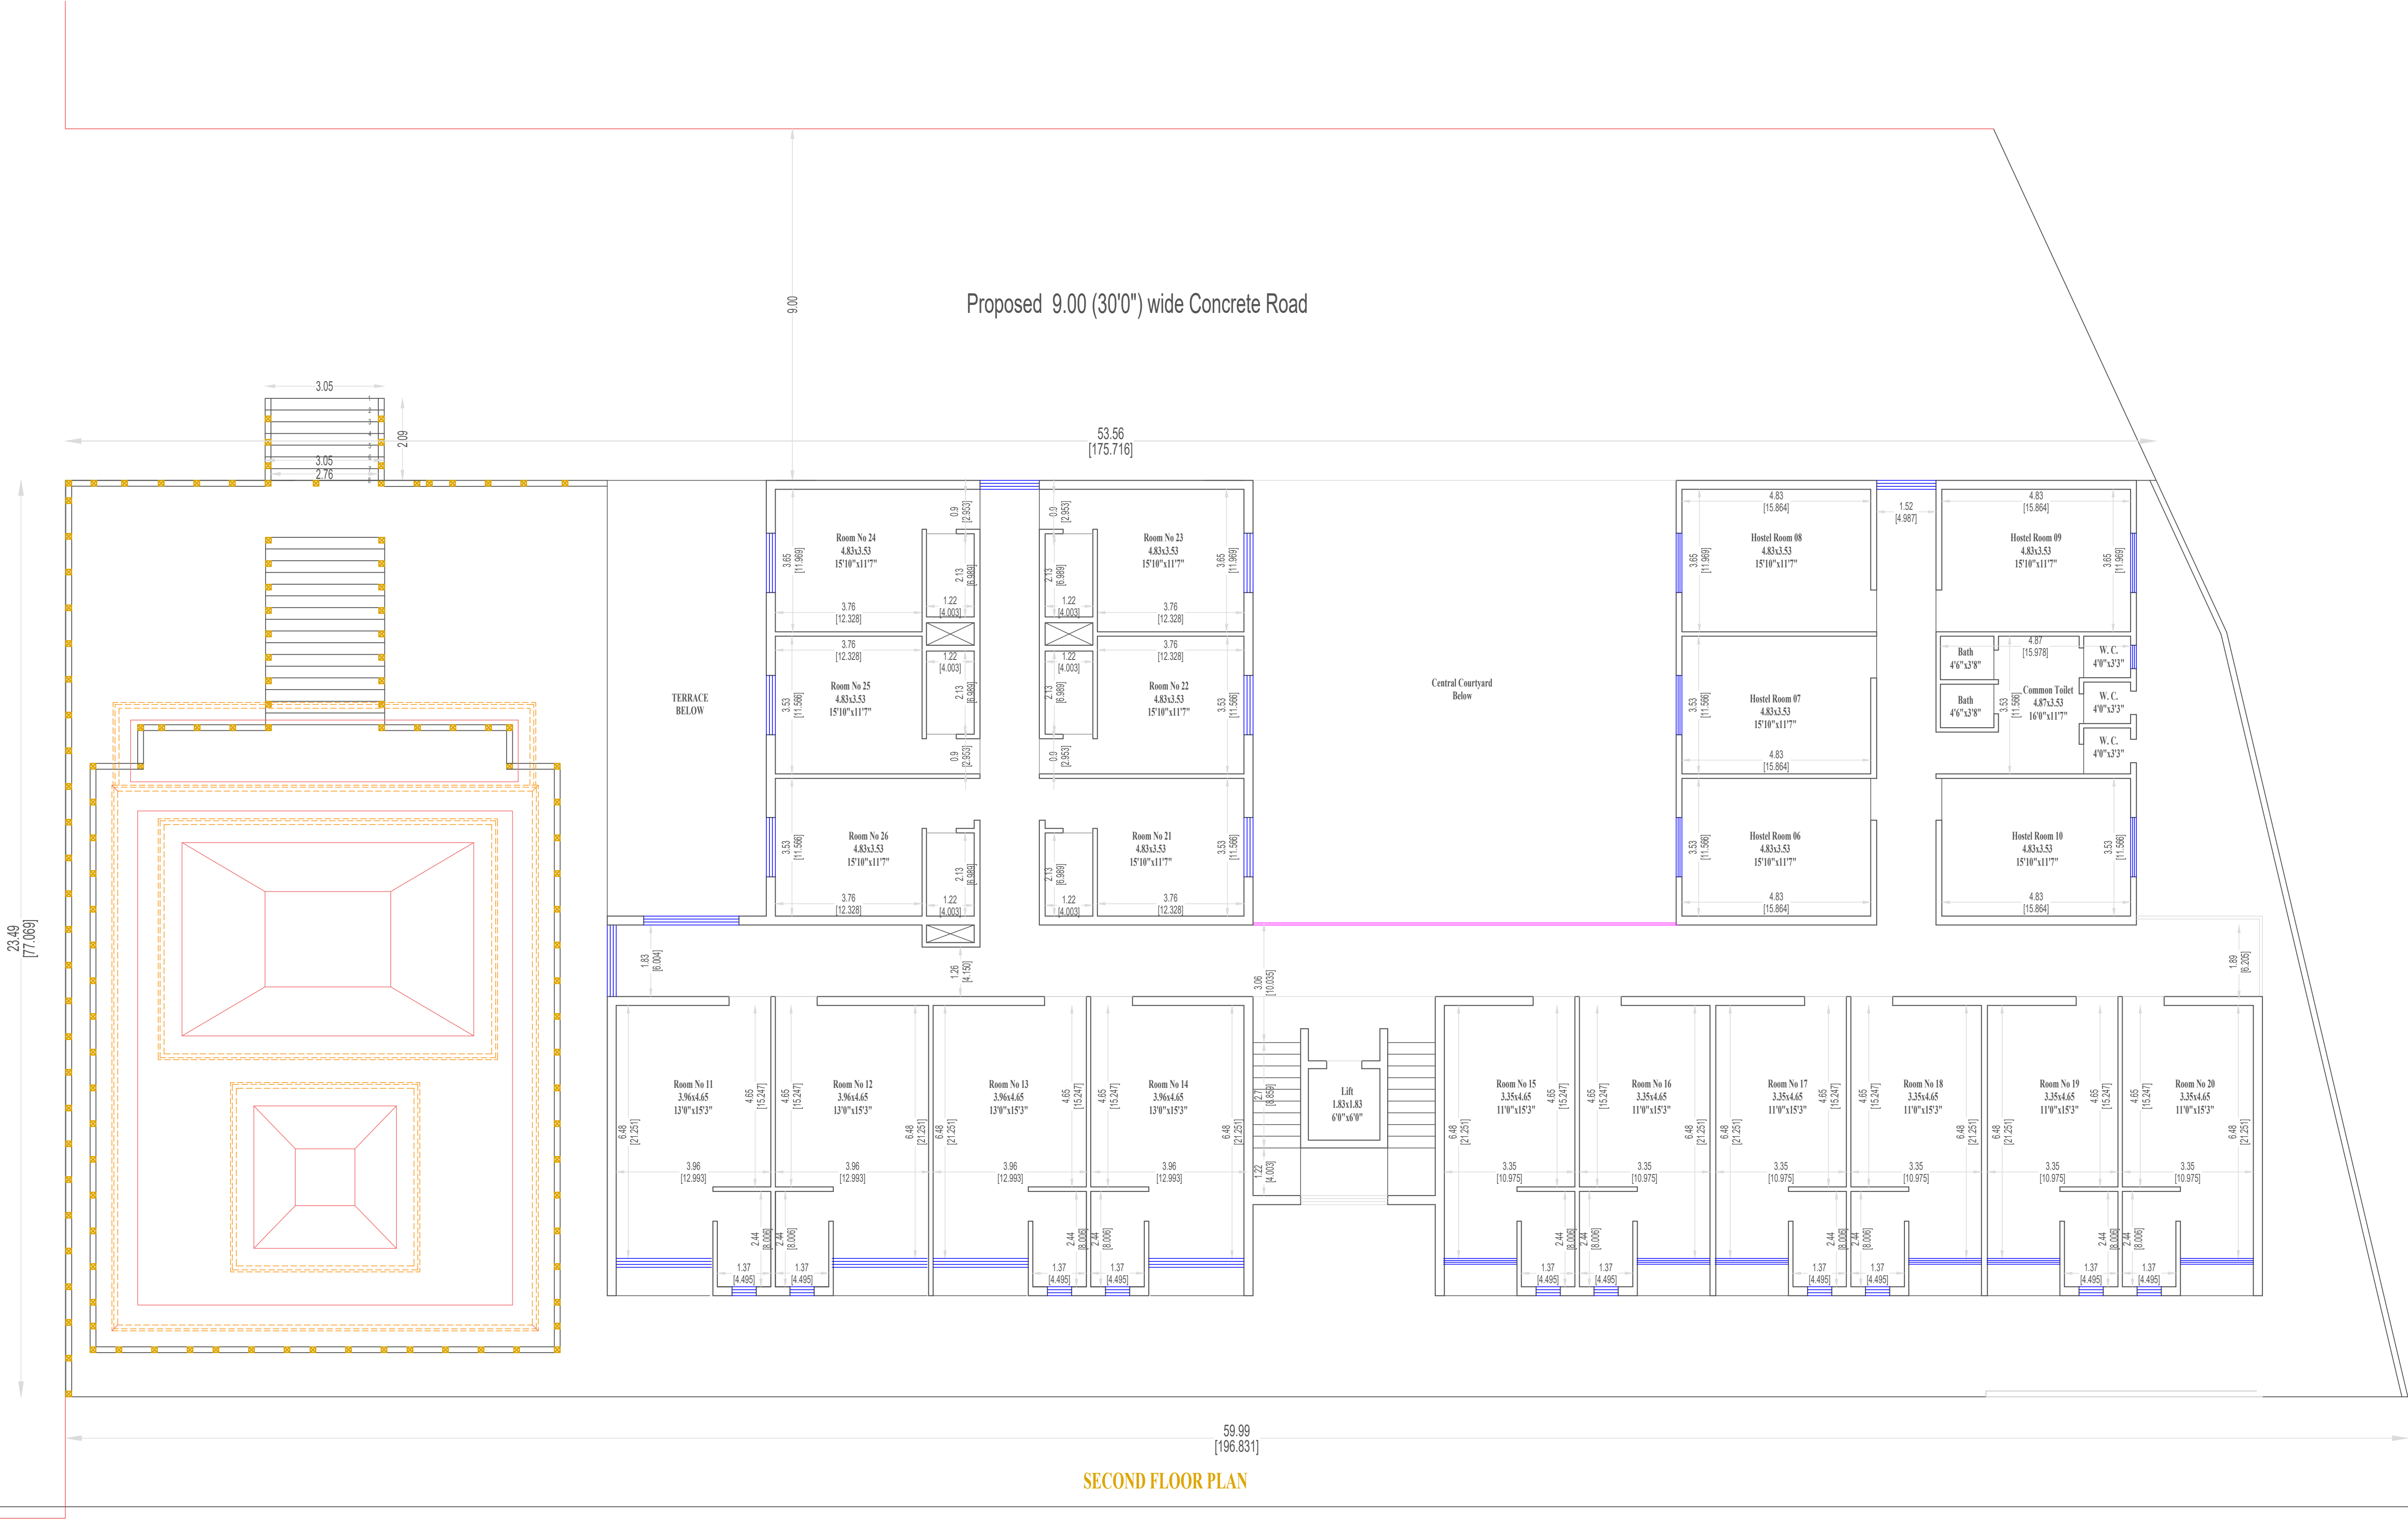

PROPOSED SHREE KHATU SHYAMJI MANDIR & BHAKT-NIWAS AT PAITHAN
FOR: SHRI HARI-SEVA SAMITI, PAITHAN